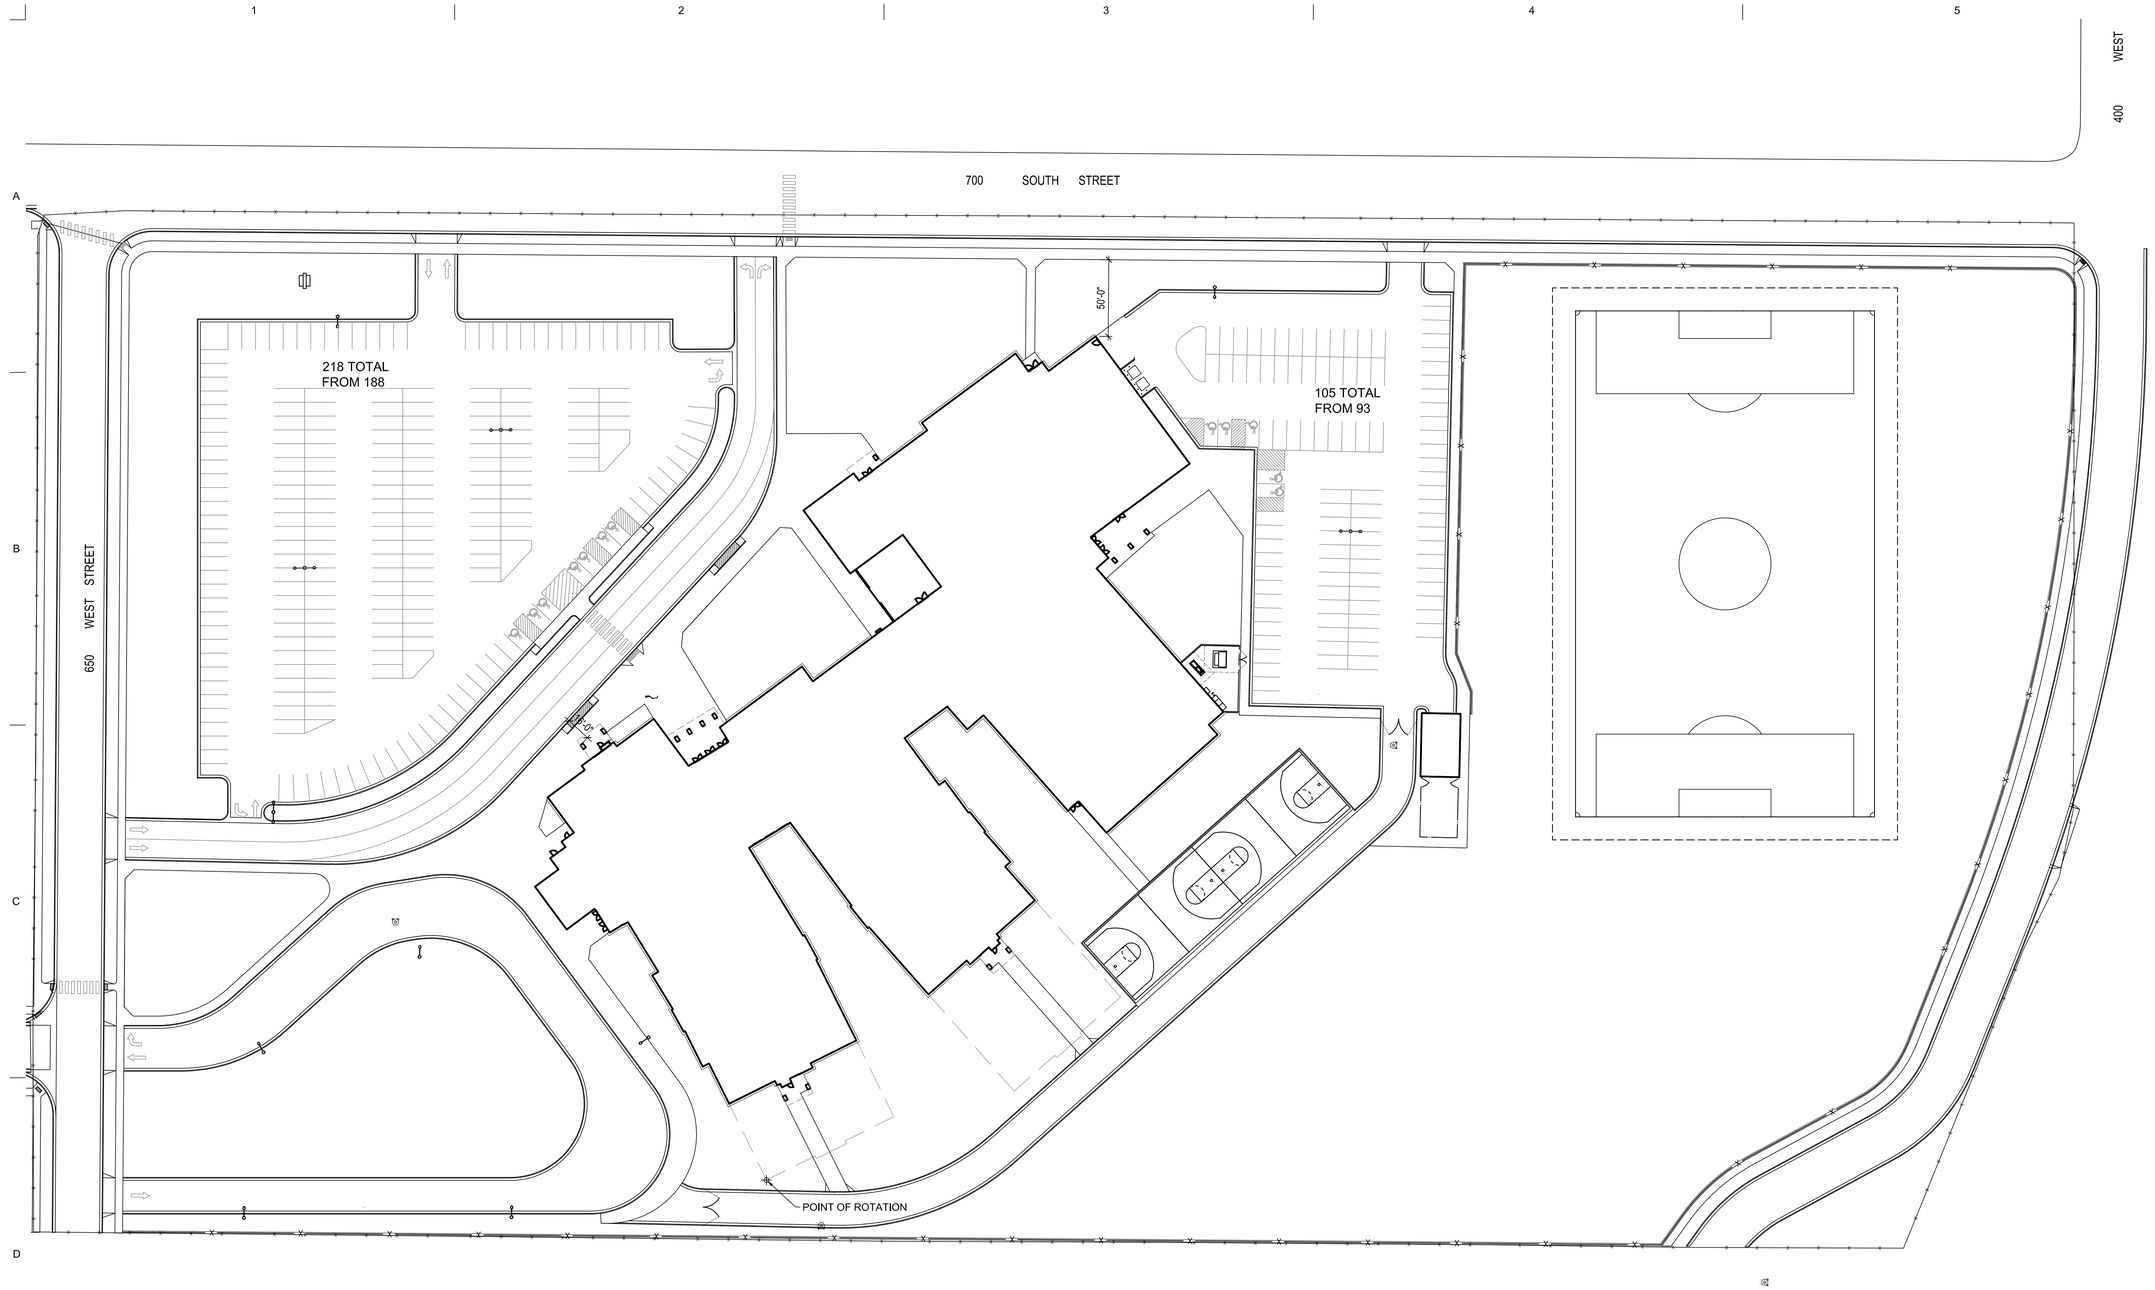

ROTATED SITE OPTION

0 20' 40' 80'

SCALE: 1" = 40'-0"

N

MHTN
ARCHITECTS
MHTN Architects, Inc.
420 East South Temple
Suite 100
Salt Lake City, Utah 84111
Telephone (801) 595-6700
Telefax (801) 595-6717
www.mhtn.com

Nebo SCHOOL DISTRICT

NEBO SCHOOL DISTRICT

NSD SPRING CANYON MIDDLE SCHOOL

550 W 700 SOUTH
SPRINGVILLE, UT 84664

©2018 MHTN ARCHITECTS, INC.

Confidentiality Notice:
This document is intended for use on the Project identified herein by individuals and companies involved in the design, permitting, bidding and construction of the Project. MHTN Architects, Inc. grants limited rights to distribute and reproduce this document for this express purpose only. Distribution, printing or copying this document for purposes other than those indicated is strictly prohibited. If a digital copy of this document is received in error, please delete it.

SEAL

MHTN PROJECT NO. 2018582.00

Original drawing is 30 x 42. Do not scale contents of this drawing.

REVISIONS
CONTRACTOR TO VERIFY DRAWINGS IN FIELD USE REFLECT LAST REVISION DATE;

NO.	DATE	DESCRIPTION

ISSUE
CONSTRUCTION DOCUMENTS
18 OCTOBER 2019

SHEET NAME
ROTATED SITE OPTION

SHEET NUMBER
AS101

C:\Users\DeltonM\Documents\A19-2018582-NSD_Spring Canyon MS_DeltonM.rvt
8/27/2019 10:05:02 AM